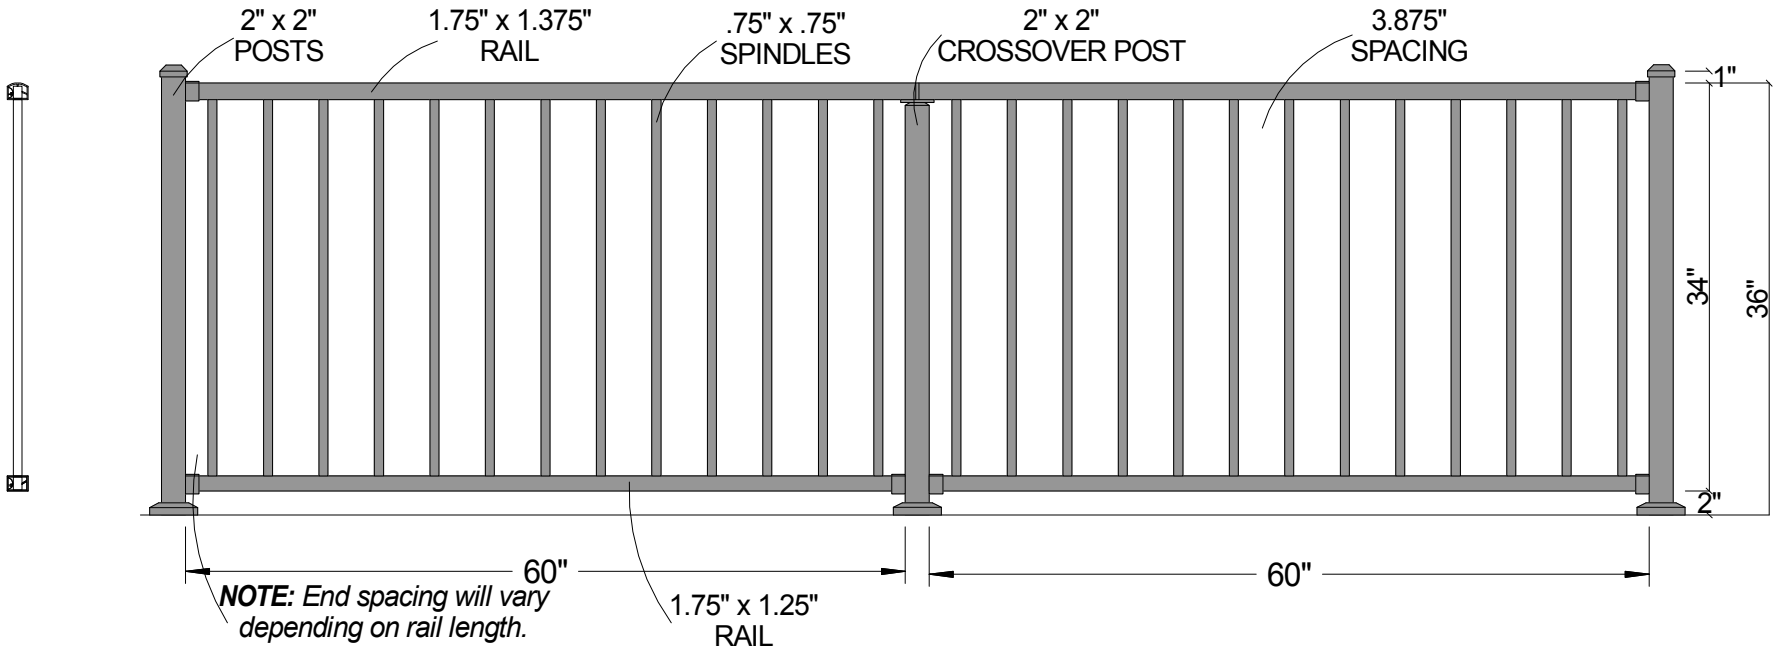

Westbury Aluminum Railing

Scale: 1/16" : 1"		Drawn By: J.D.S.
Date: 4/01/09		Revised:

C10 ***(w/Crossover Post)***

As Shown: (2) 5' Sections of 36" C10 w/Crossover Post	Drawing Number: C10-36Xover

Westbury
aluminum railing